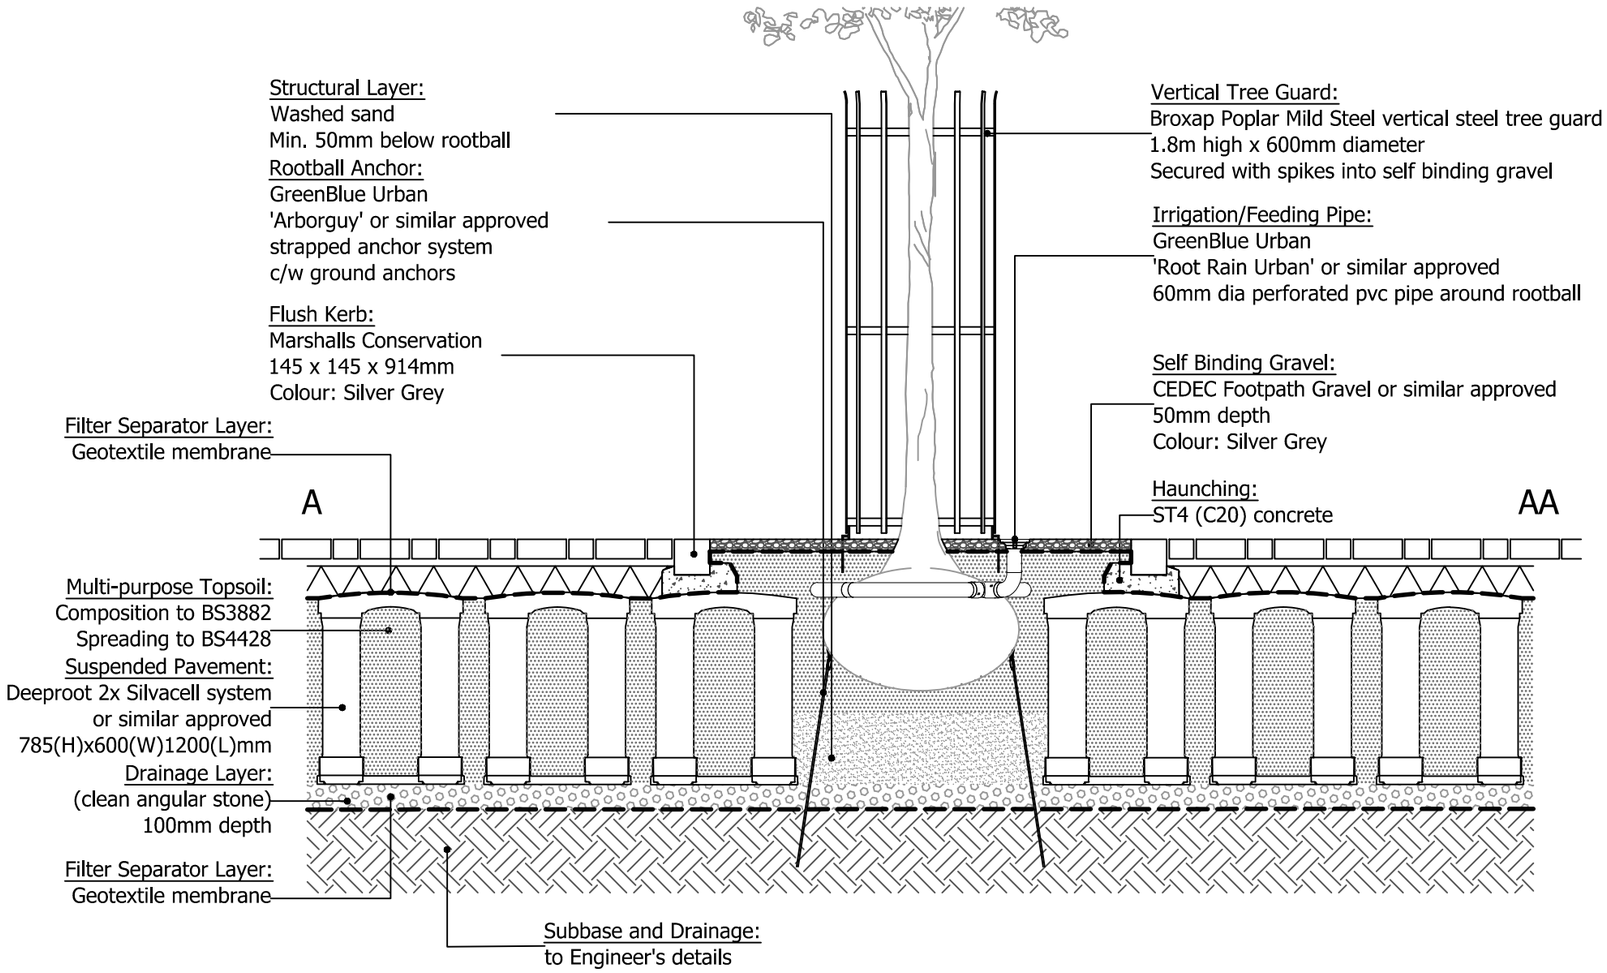

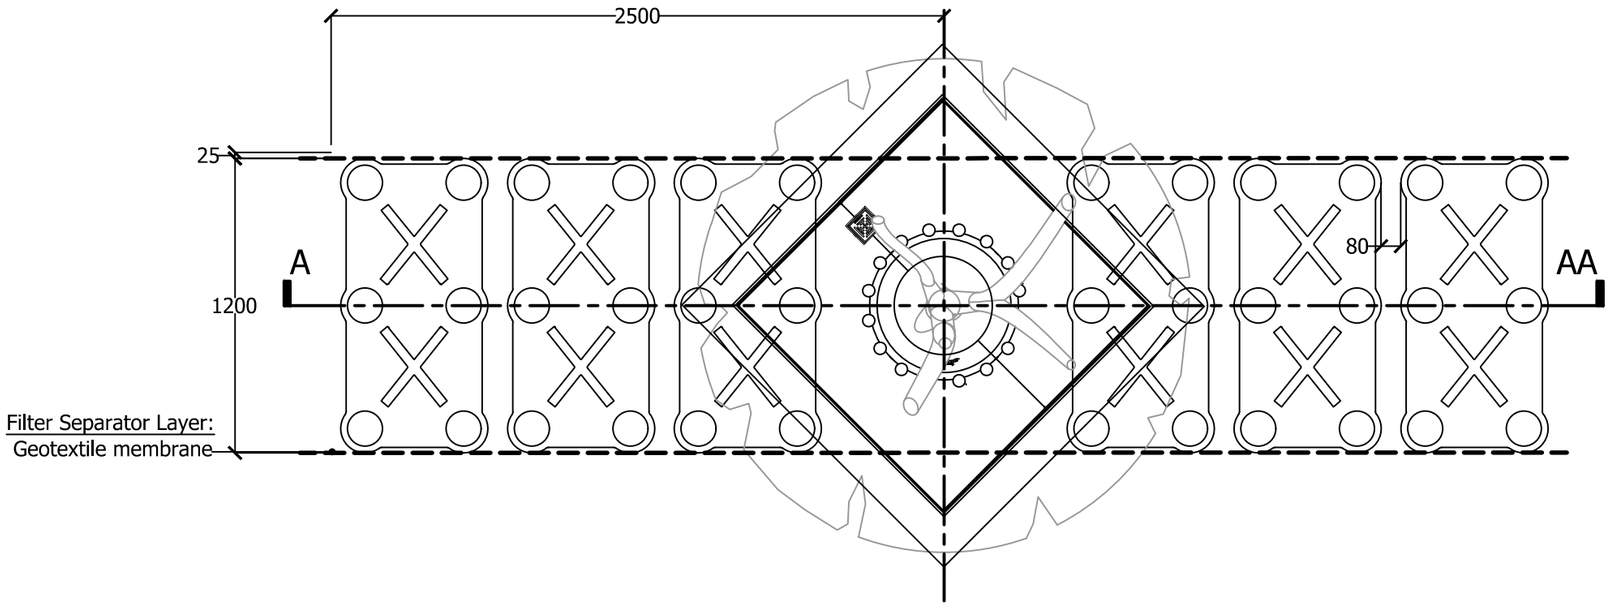

The scaling of this drawing cannot be assured

Revision		Date	Drn	Ckd
A	Removed tree guard / added kerbs	19.12.18	ML	JM
B	Removal of tree grille, reduction of	22.01.19	ML	JM
C	Silva Cell quantities Amendment to specifications	24.01.19	ML	AB
D	Reinstated tree guard	14.09.21	ML	JM

General Notes:

- To be referred to in relation to Barton Willmore Hard and Soft Landscape Plan
- Road surface material as per Barton Willmore Hard and Soft Landscape Plan
- Road surface specification and buildup to be detailed by Engineers
- All dimensions to be checked on site
- Overexcavate a minimum of 300mm on all sides to allow working room and proper compaction
- Root Cells to be arranged in continuous trenches, to allow soil volume to be shared amongst adjacent trees
- Self binding gravel to be rolled not vibration compacted

PRELIMINARY

Project
Ebbsfleet Commercial Centre, Ebbsfleet

Drawing Title
Typical Tree Pit Detail - Car Park Plan and Section

Date	Scale	Drawn by	Check by
30.06.2017	1:25 @A3	ML	GW

Project No	Drawing No	Revision
26592	L3	D

0 200 400 600 800 1000m

BARTON WILLMORE

Town Planning • Master Planning & Urban Design • Architecture • Landscape Planning & Design • Infrastructure & Environmental Planning • Heritage • Graphic Communication • Communications & Engagement • Development Economics

bartonwillmore.co.uk

Offices at Birmingham Bristol Cambridge Cardiff Ebbsfleet Edinburgh Glasgow Leeds London Manchester Newcastle Reading Southampton